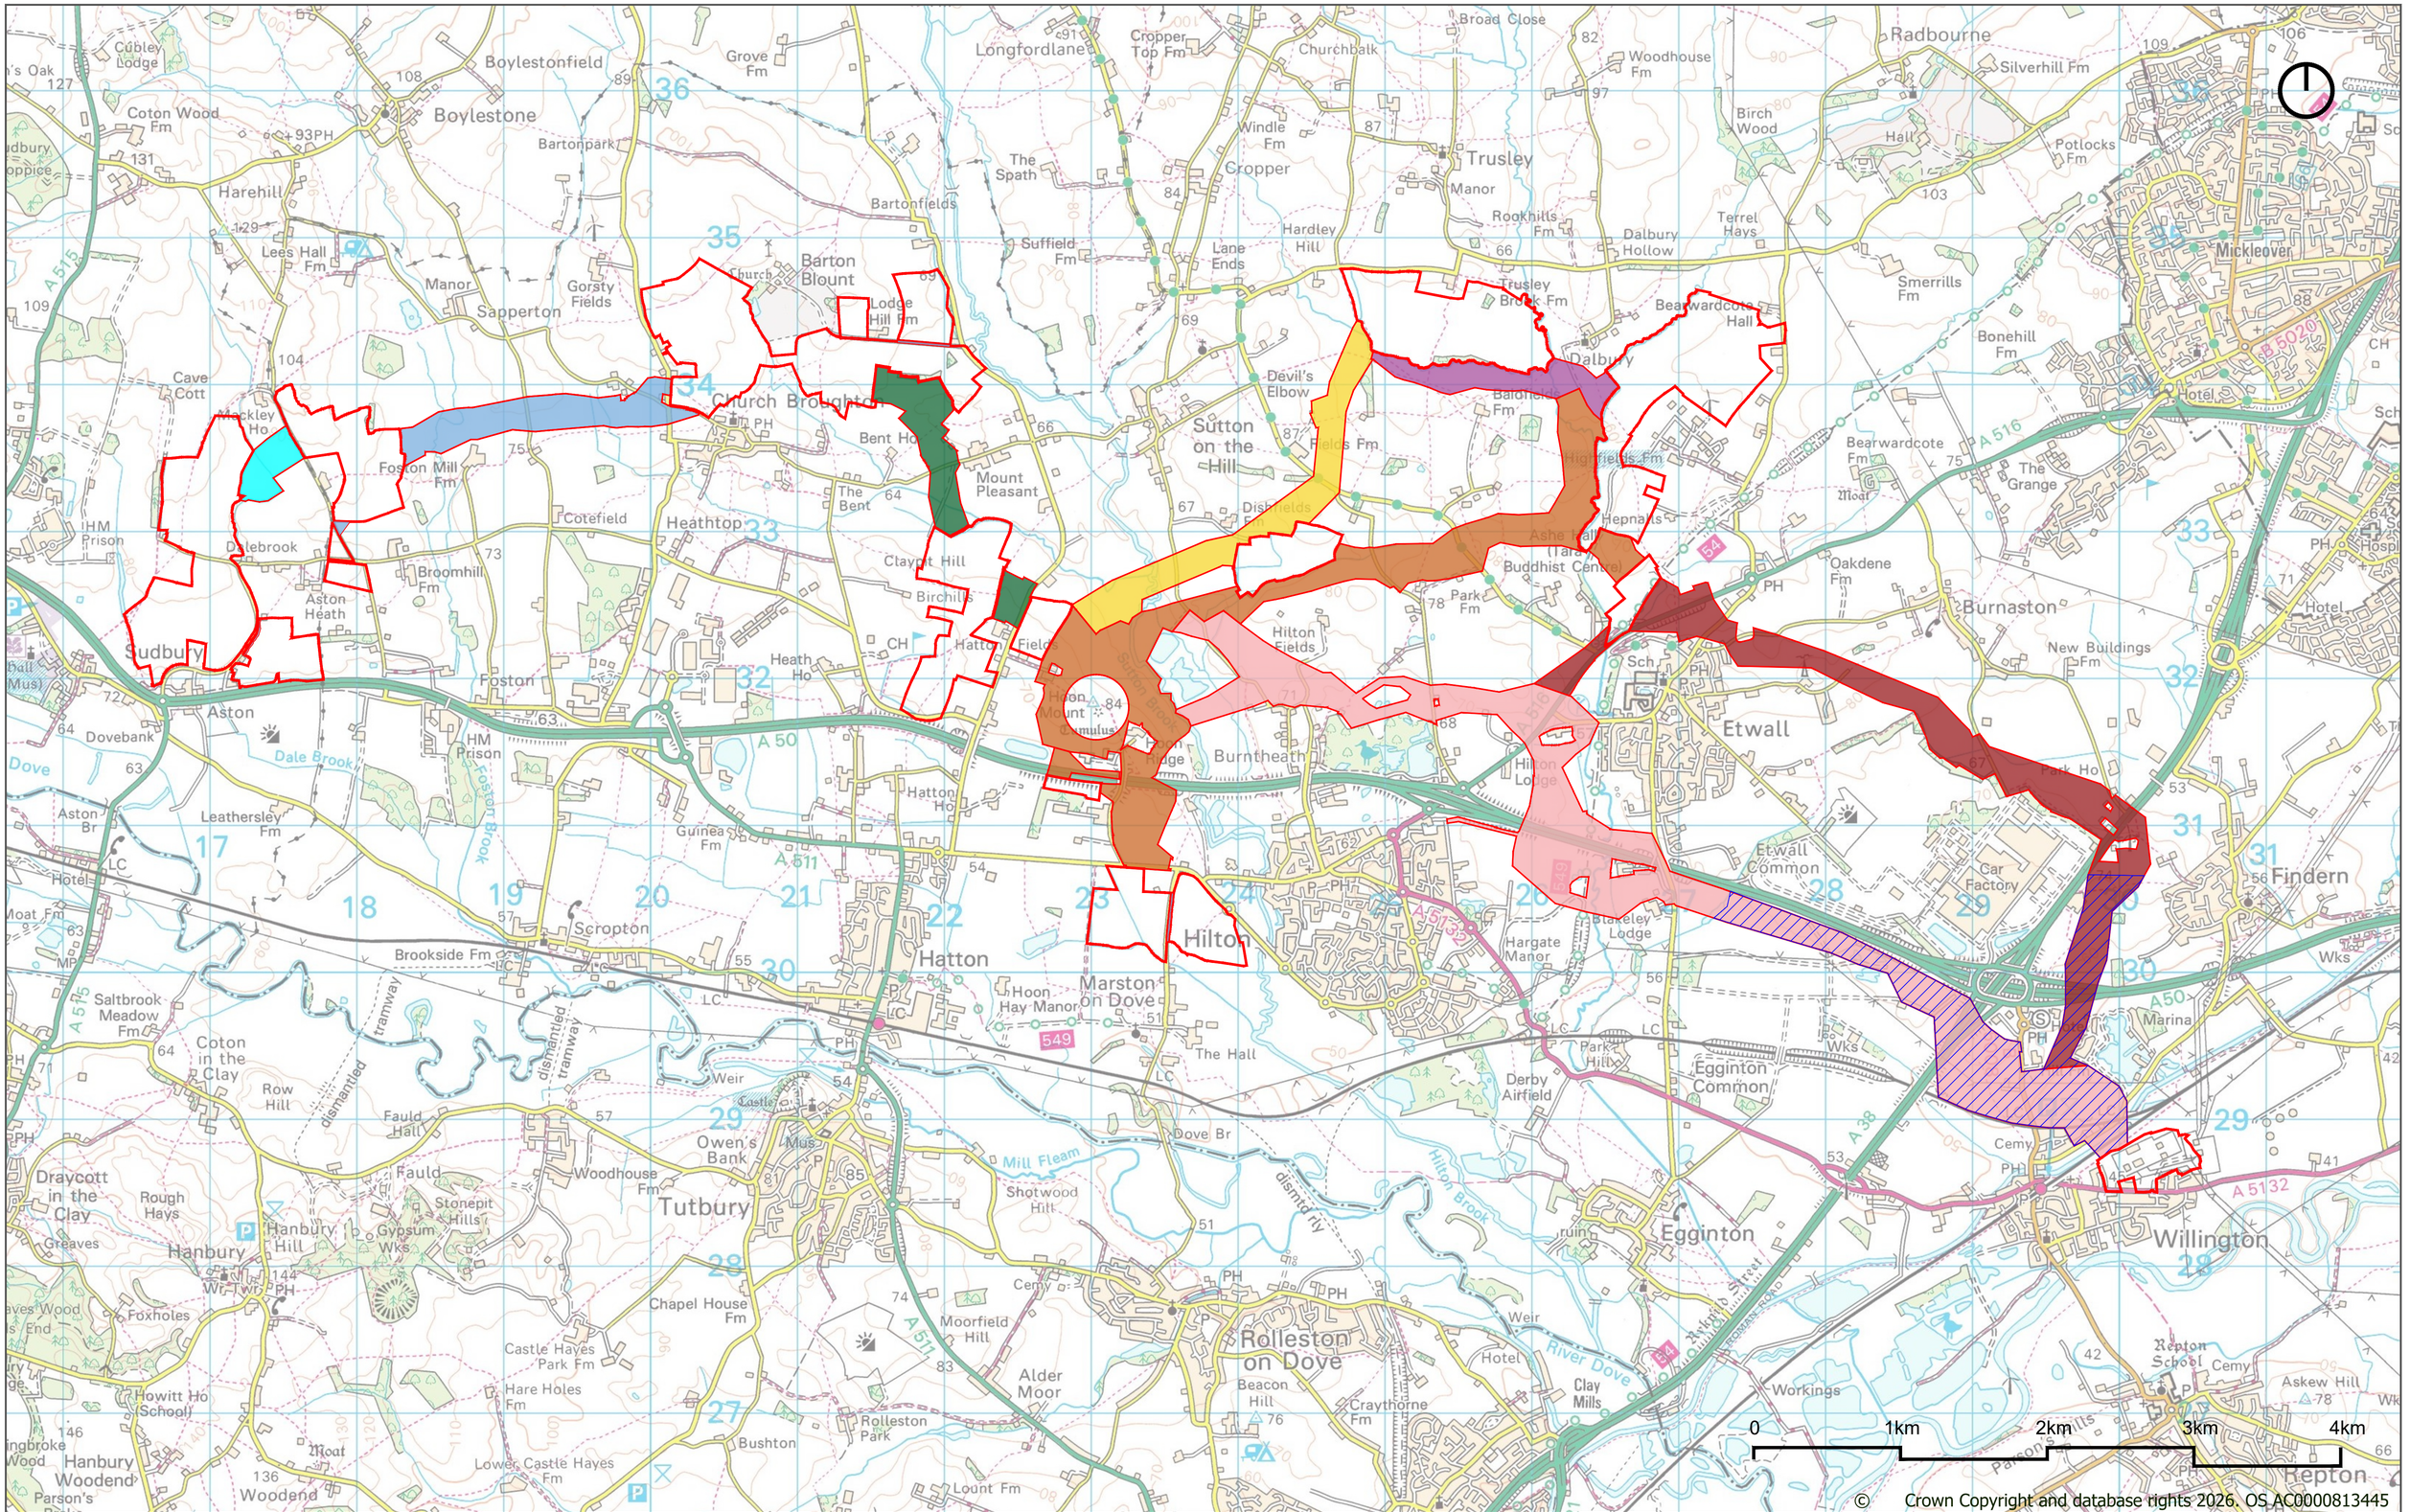


© Crown Copyright and database rights 2026. OS AC0000813445

CASTLE WAY ENERGY

Project:	Castle Way Energy
Client:	BSSL Derbyshire 1 Ltd
Drawing Title:	Castle Way Energy Order Limits - Cable Routes
Drawing Number:	DL005
Rev.	A
Drawn:	JG
Designed:	JG
Approved:	STG
Drawing Date:	14/05/26
Scale:	1:20000

Legend

- Solar and associated infrastructure
- Pink route
- Orange route
- Green route
- Cyan route
- Maroon route
- Yellow route
- Pale blue route
- Purple route
- Cable Corridor considered for OHL