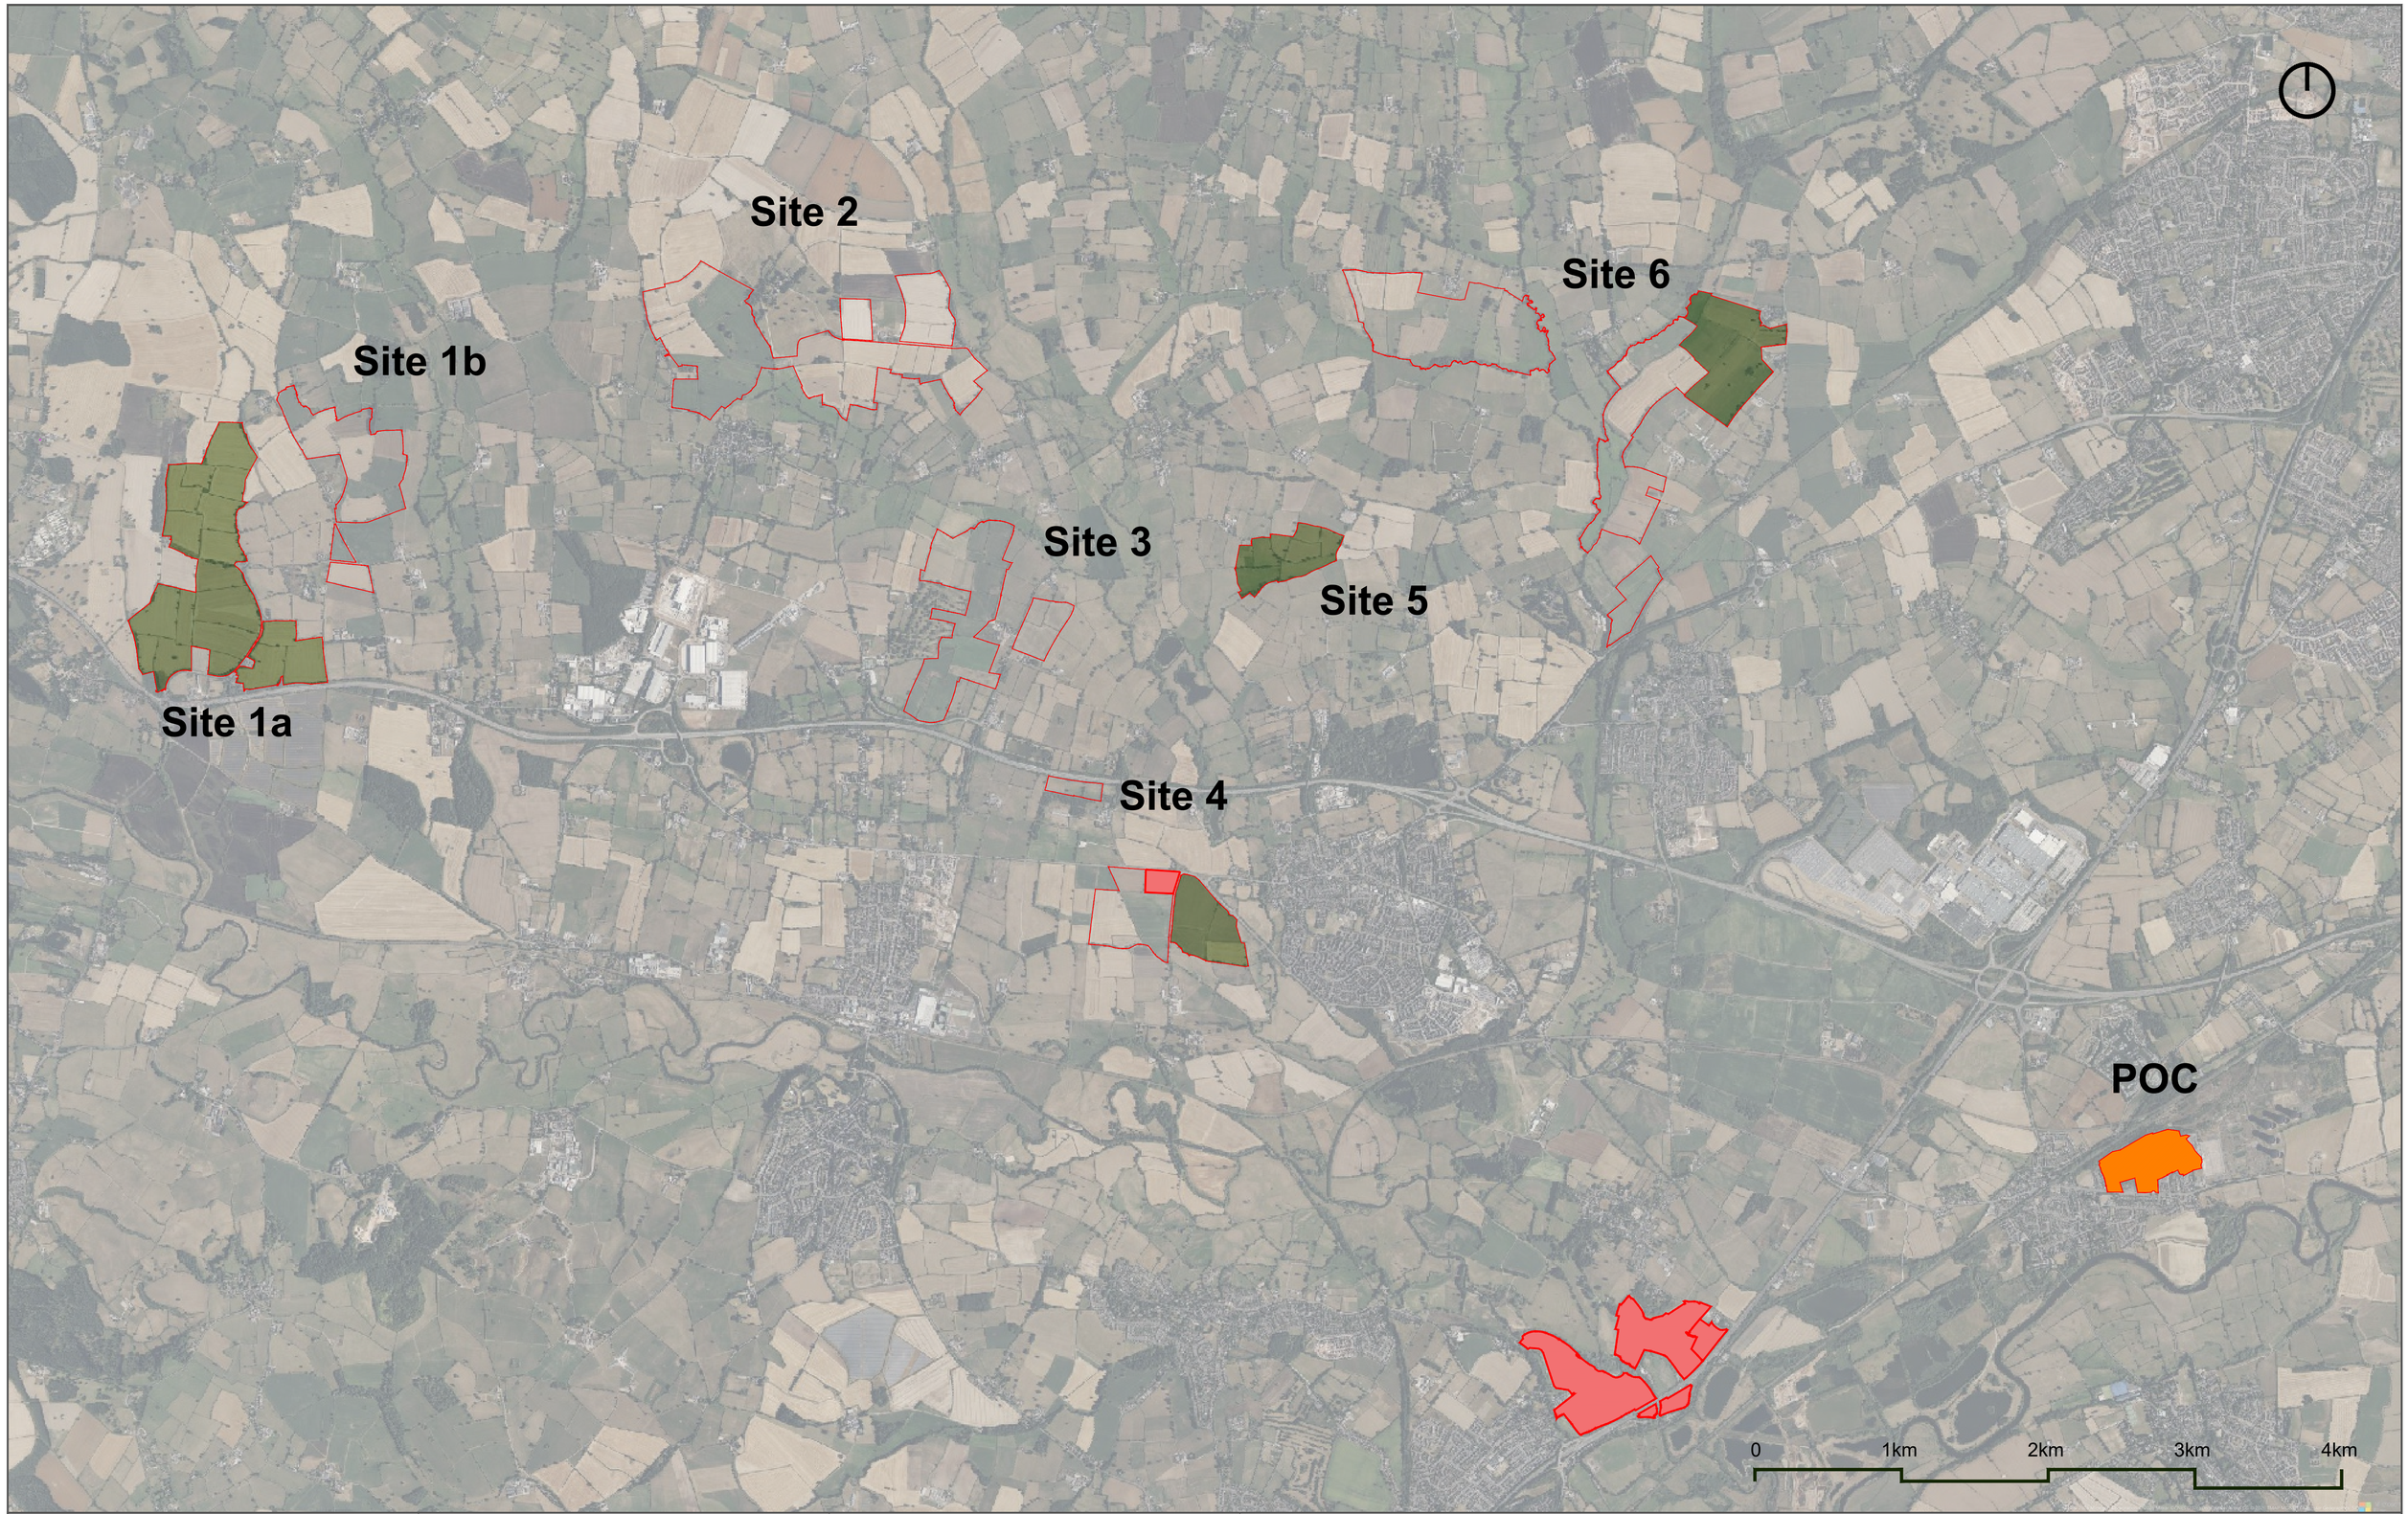


CASTLE WAY ENERGY

Project: Castle Way Energy	Drawing Title: Castle Way Energy - Order Limits Update		
	Drawing Number: DL010		Rev. -
Client: BSSL Derbyshire 1 Ltd	Drawn: JG	Designed: JG	Approved: STG
	Drawing Date: 01/09/26	Scale: 1:20,000	

Legend

- Draft Order Limits for Solar Development Sites
- Land within draft order limits being considered for point of connection
- Land removed from the Draft Order Limits
- Solar Development Sites added to the Draft Order Limits